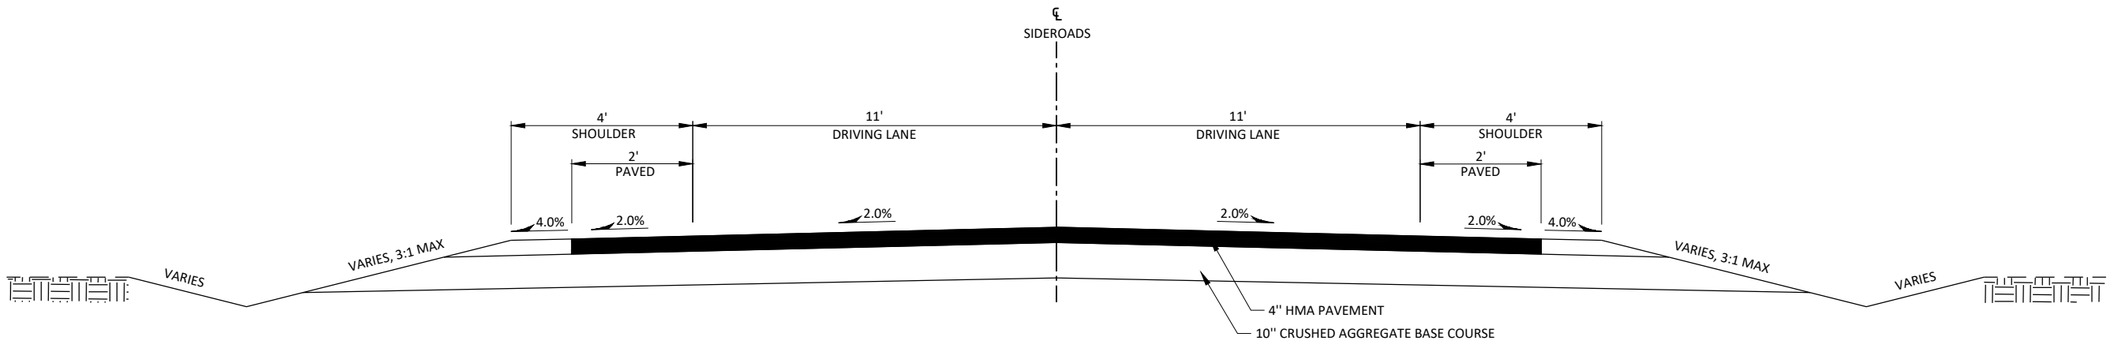

TYPICAL PROPOSED SECTION

SIDE ROADS